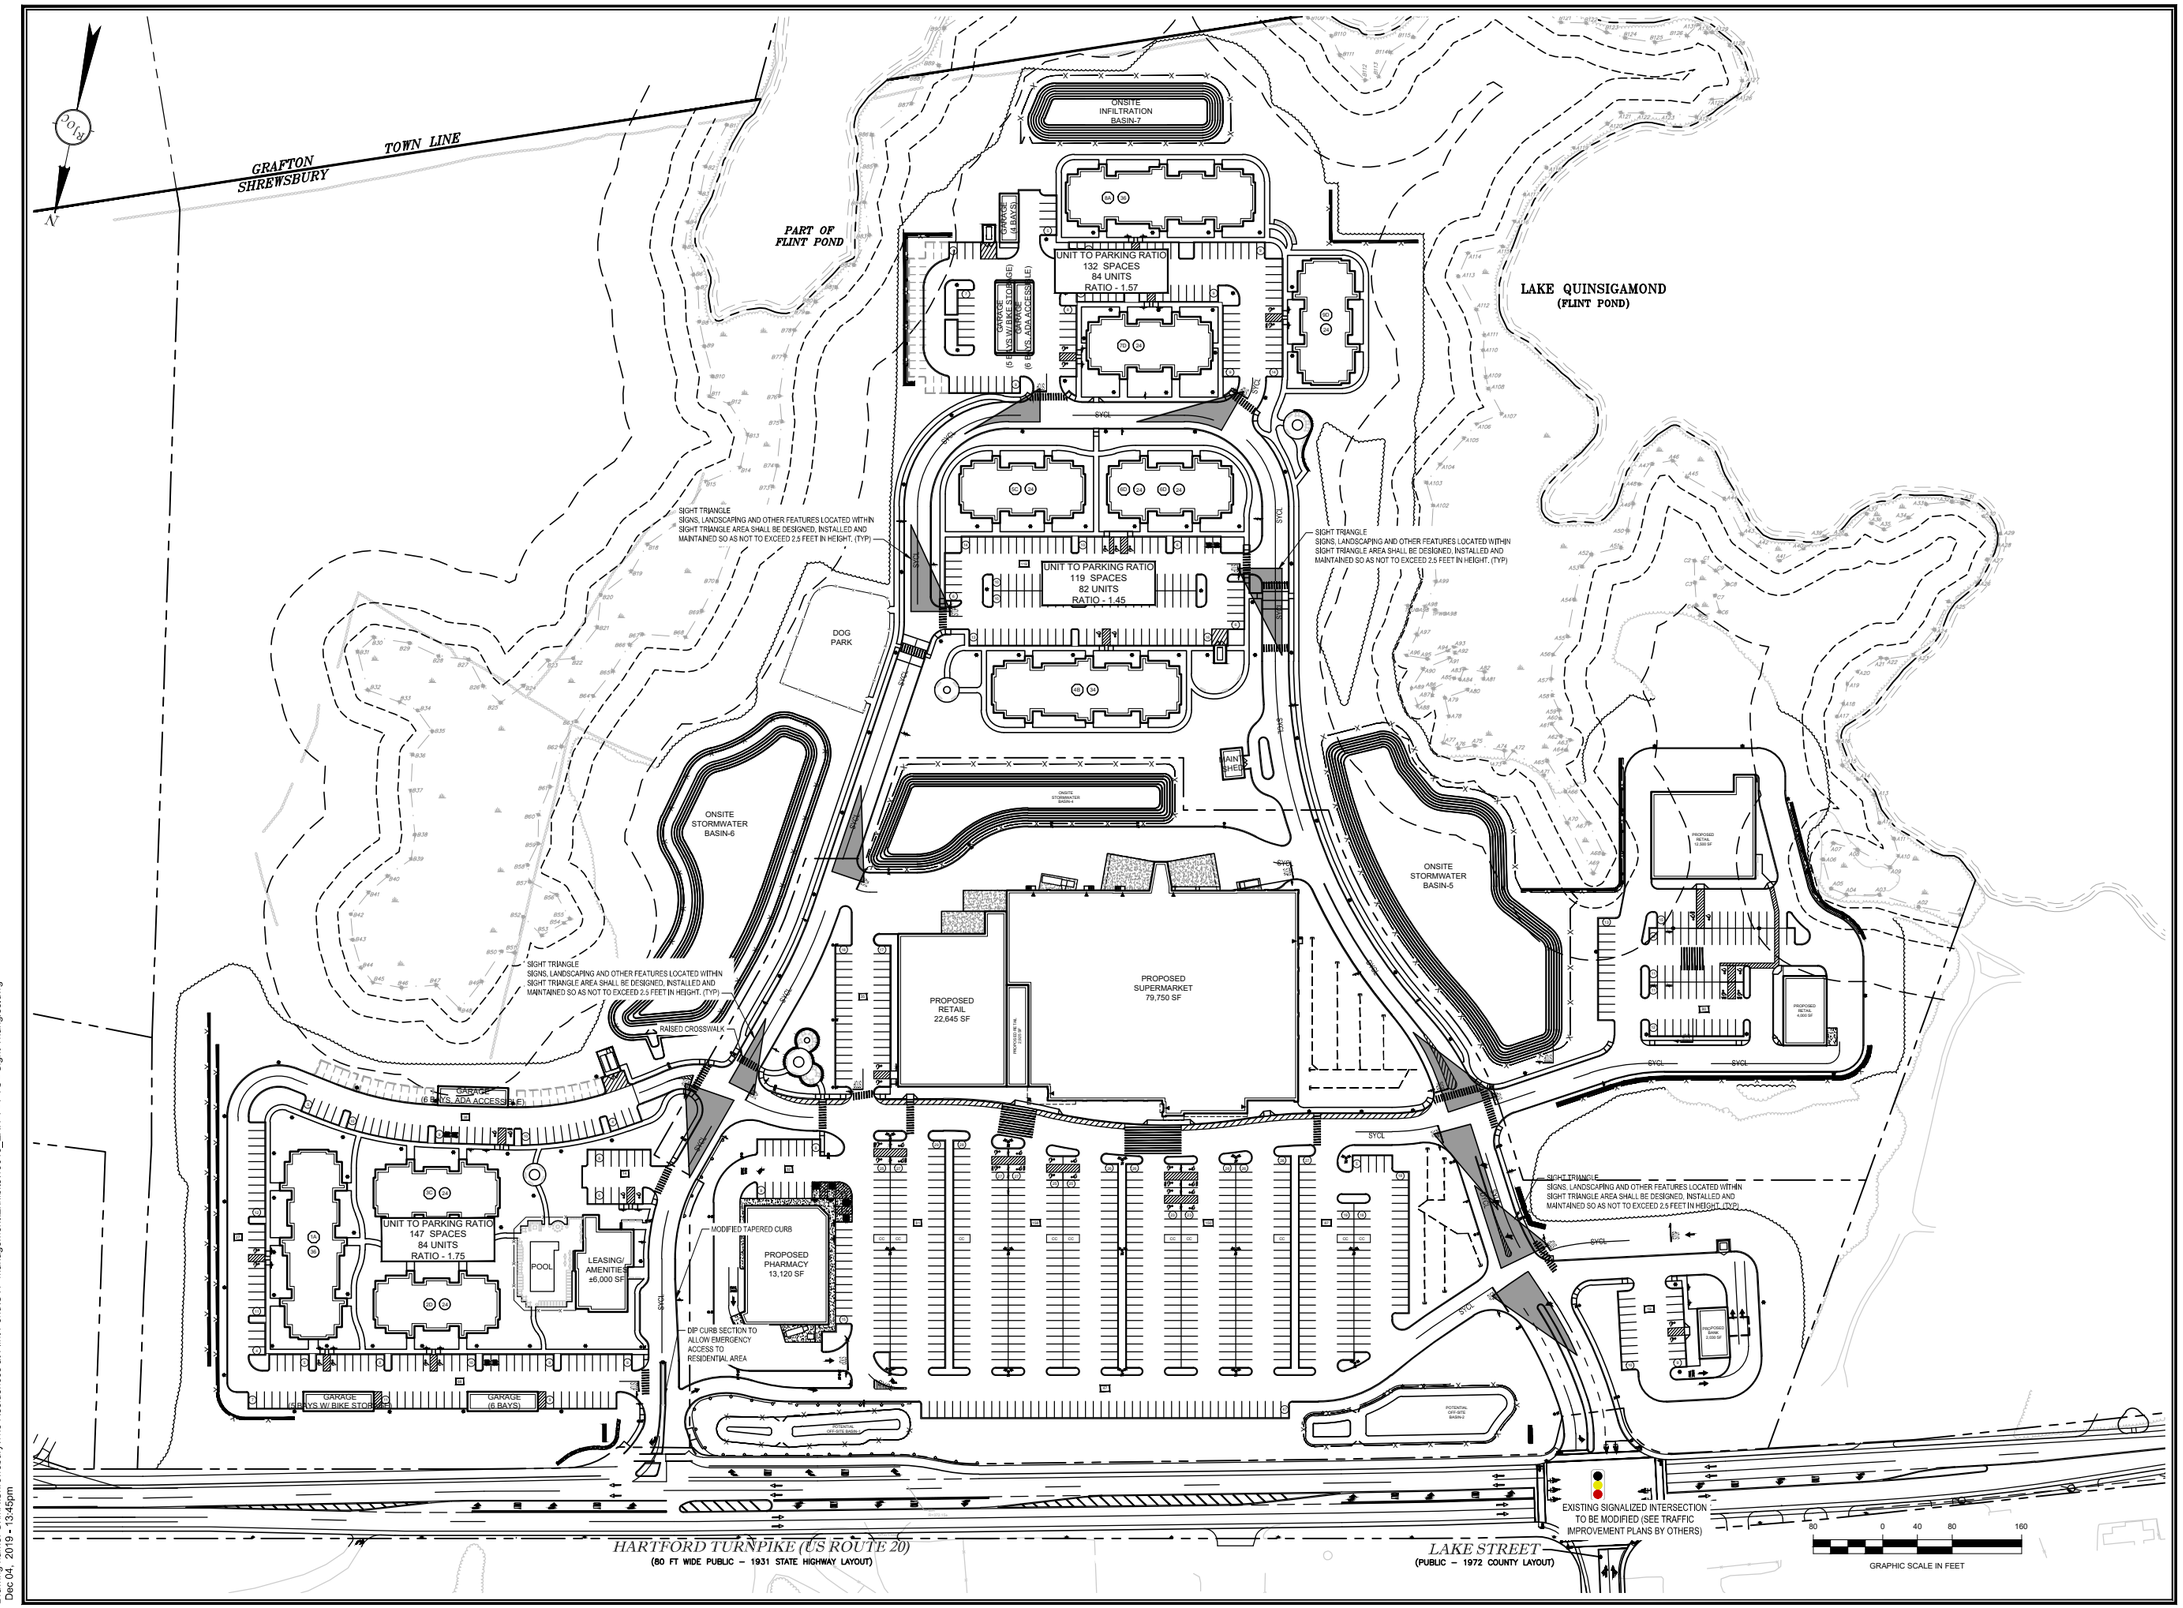

Drawing name: G:\MA\Shrewsbury\The Residences at Flint Pond\OVP Management\Exhibits\19015_EXH-1 - PTC - Sight Triangles.dwg
Dec 04, 2019 - 13:45pm

RJOC

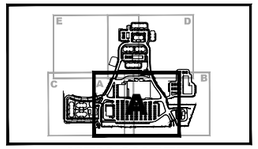

KEY SHEET

NO	REVISION	DATE
3	REISSUED FOR SPECIAL PERMIT AND SITE PLAN REVIEW	11/25/2019
2	ISSUED FOR NOTICE OF INTENT	6/27/2019
1	ISSUED FOR SPECIAL PERMIT AND SITE PLAN REVIEW	6/19/2019

NOTES:

1. SEE DRAWINGS C-5 THROUGH C-10 FOR DETAILS.
2. SEE DRAWING N-1 FOR GENERAL NOTES, ABBREVIATIONS AND NOTES.
3. SEE DRAWING C-4E FOR TRAFFIC CONTROL SCHEDULE.
4. ALL CURBING TO BE VERTICAL GRANITE (VGC) IN COMMERCIAL PARKING AND ROADWAY AREAS AND CONCRETE CURB (CC) IN RESIDENTIAL PARKING AND ROADWAY AREAS UNLESS OTHERWISE NOTED.
5. SEE DRAWING C-9 FOR PAVEMENT SECTIONS.

PREPARED BY:

RJO'CONNELL & ASSOCIATES, INC.

CIVIL ENGINEERS, SURVEYORS & LAND PLANNERS

80 MONTVALE AVENUE, SUITE 201 STONEHAM, MA 02180

PHONE: 781.279.0180 RJOCONNELL.COM

PREPARED FOR:

RT 20 NOMINEE TRUST
55 CAMBRIDGE PARKWAY, SUITE 200
CAMBRIDGE, MA 02142

DEMOULAS SUPER MARKETS, INC.
C/O DSM REALTY, INC.
881 EAST STREET
TEWKSBURY, MA 01876

PROJECT NAME:

EDGEMERE CROSSING AT FLINT POND

SHREWSBURY, MA

SEAL:

DESIGNED BY:	RWS
DRAWN BY:	KPM
REVIEWED BY:	RWS
SCALE:	1" = 40'
DATE:	06/19/2019

DRAWING NAME:

SITE, PARKING AND TRAFFIC CONTROL EXHIBIT

DRAWING NUMBER:

EXH-1

PROJECT NUMBER: 19015

Copyright © 2019 by R.J. O'Connell & Associates, Inc.