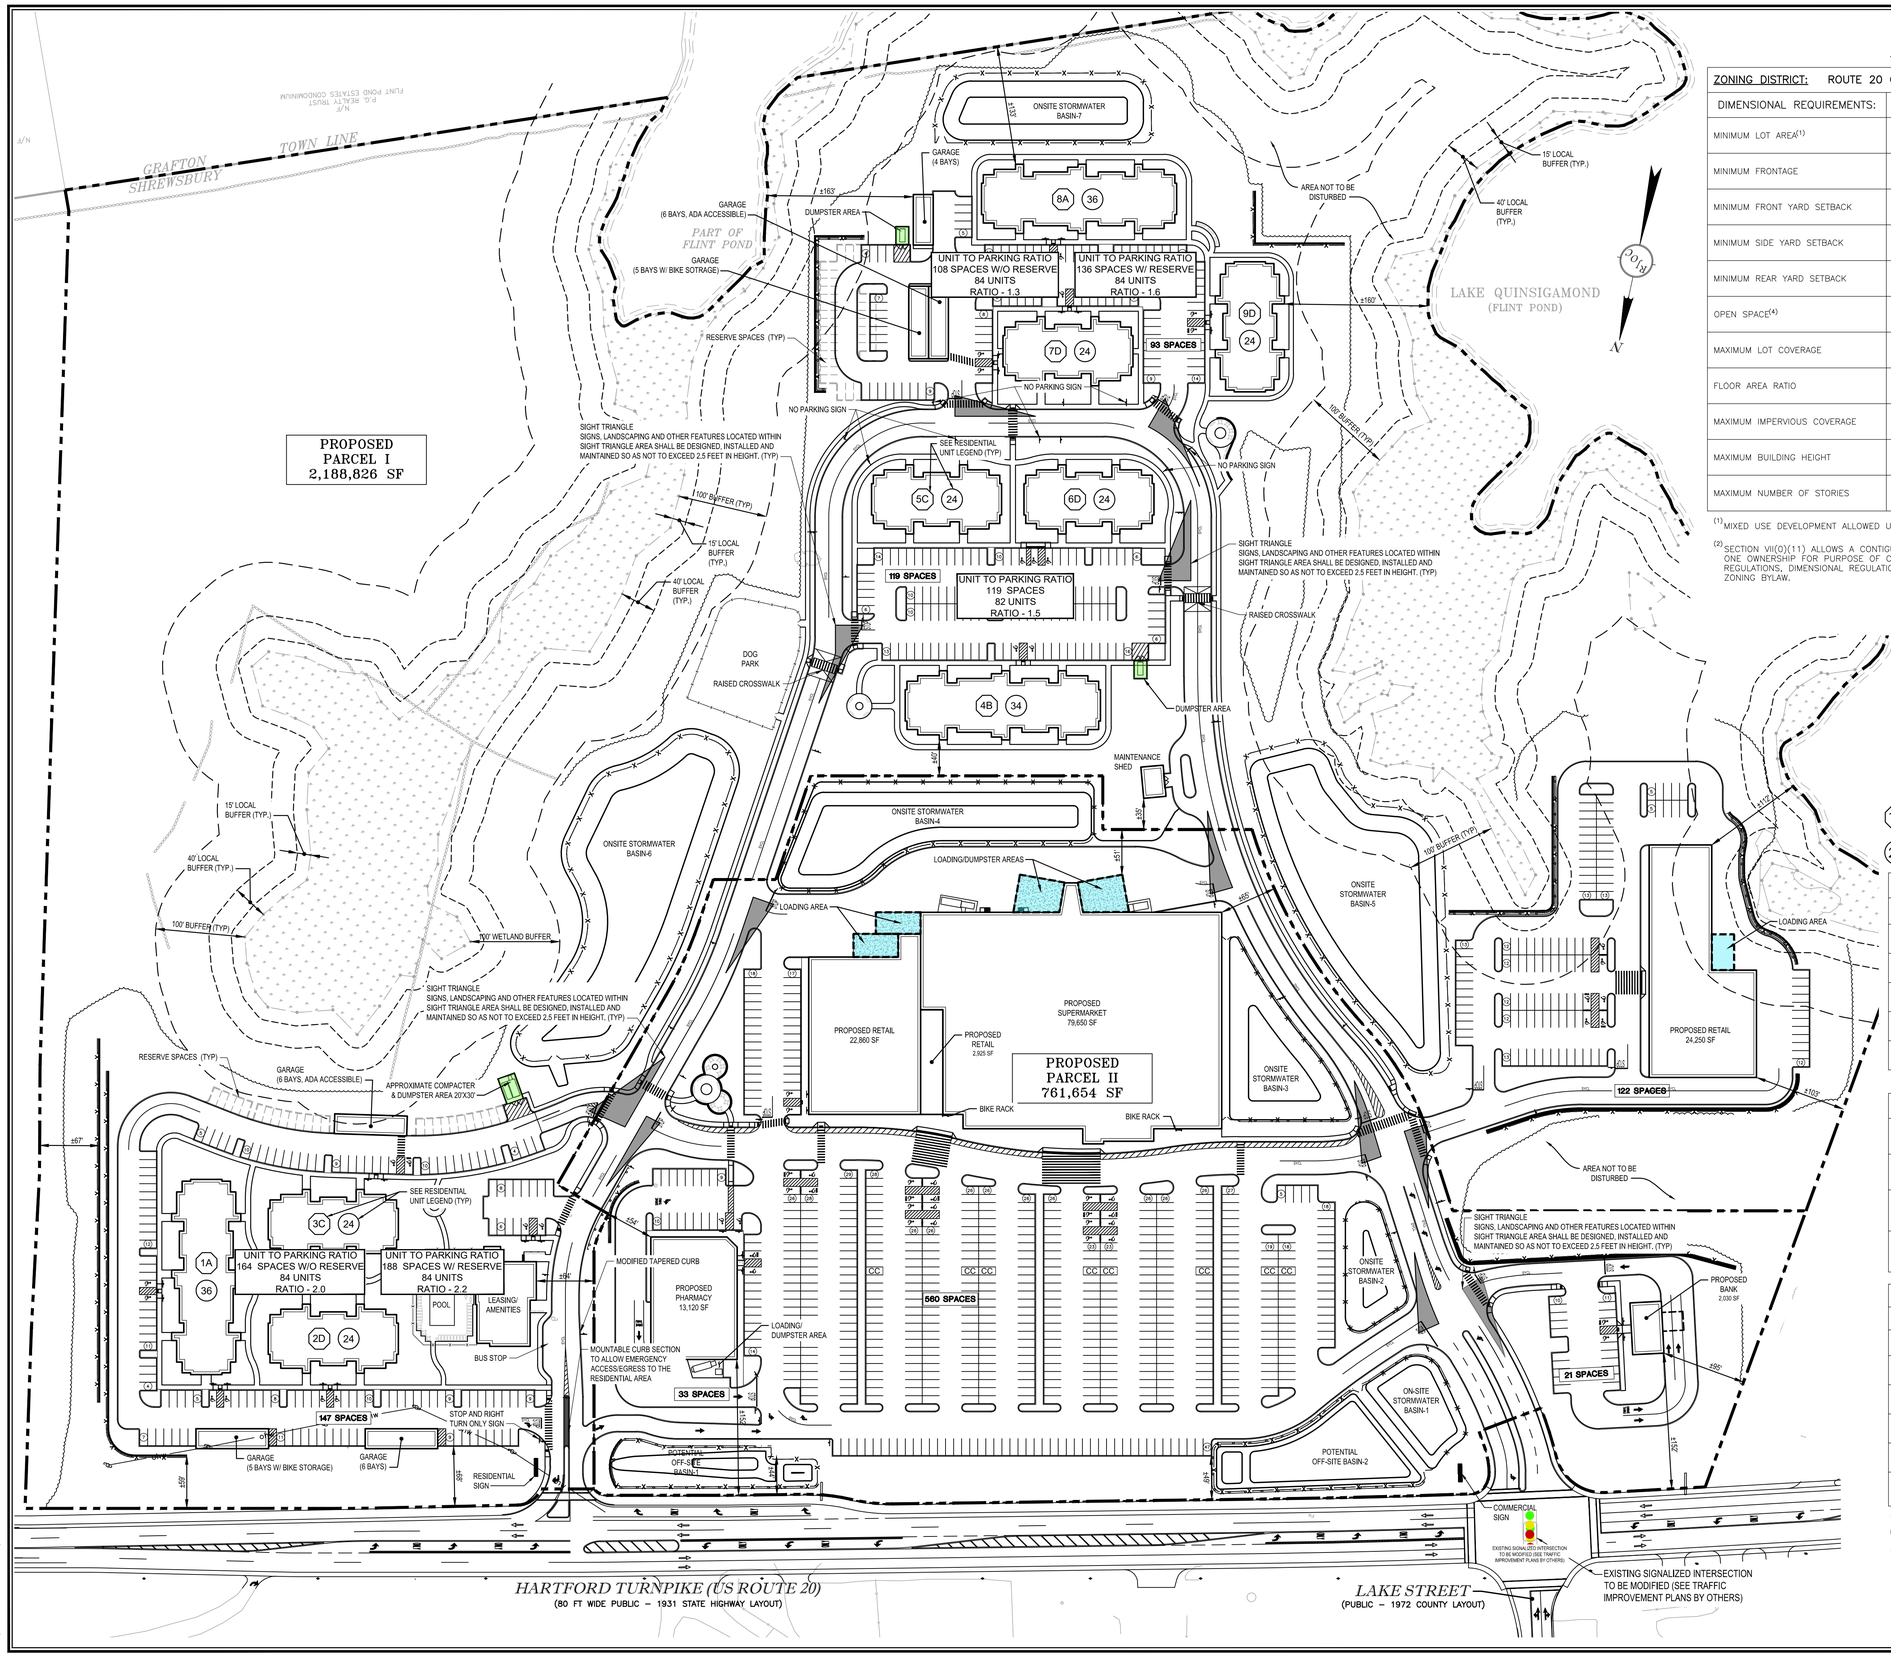

ZONING TABLE

ZONING DISTRICT: ROUTE 20 OVERLAY DISTRICT (2)			
DIMENSIONAL REQUIREMENTS:	REQUIRED	PROPOSED (4)	COMPLIANT
MINIMUM LOT AREA(1)	25 ACRES	PARCEL I = 50.25 ACRES PARCEL II = 17.49 ACRES **TOTAL = 67.74 ACRES**	YES
MINIMUM FRONTAGE	150 FEET	PARCEL I = 643.5 FEET PARCEL II = 1,382.6 FEET **TOTAL = 2,026.1 FEET**	YES
MINIMUM FRONT YARD SETBACK	25 FEET	PARCEL I = ±68 FEET PARCEL II = ±152 FEET **OVERALL = ±68 FEET**	YES
MINIMUM SIDE YARD SETBACK	25 FEET	PARCEL I = ±64 FEET PARCEL II = ±54 FEET **OVERALL = ±54 FEET**	YES
MINIMUM REAR YARD SETBACK	25 FEET	PARCEL I = ±133 FEET PARCEL II = ±51 FEET **OVERALL = ±51 FEET**	YES
OPEN SPACE(4)	25%	PARCEL I = ±77.5% PARCEL II = ±32.9% **OVERALL = ±66.0%**	YES
MAXIMUM LOT COVERAGE	35%	PARCEL I = ±6.3% PARCEL II = ±15.8% **OVERALL = ±8.6%**	YES
FLOOR AREA RATIO	1.5	PARCEL I = ±0.143 PARCEL II = ±0.158 **OVERALL = ±0.15**	YES
MAXIMUM IMPERVIOUS COVERAGE	65%	PARCEL I = ±22.5% PARCEL II = ±67.1% **OVERALL = ±34.0%**	YES
MAXIMUM BUILDING HEIGHT	40 FEET	PARCEL I = ≤40 FEET PARCEL II = ≤40 FEET **OVERALL = ≤40 FEET**	YES
MAXIMUM NUMBER OF STORIES	3 STORIES	PARCEL I = 3 STORIES PARCEL II = 1 STORIES **OVERALL = 3 STORIES**	YES

(1) MIXED USE DEVELOPMENT ALLOWED UPON LAND NOT LESS THAN 25 ACRES – SECTION VII(0)(10)(A)

(2) SECTION VII(0)(11) ALLOWS A CONTIGUOUS AREA OF LAND TO BE CONSIDERED AS ONE LOT UNDER ONE OWNERSHIP FOR PURPOSE OF COMPLIANCE WITH DIMENSIONAL, SETBACK AND INTENSITY REGULATIONS, DIMENSIONAL REGULATIONS, OFF-STREET PARKING AND OTHER REQUIREMENTS OF THE ZONING BYLAW.

RESIDENTIAL UNIT LEGEND:

(1A) BUILDING NUMBER AND TYPE

(24) NUMBER OF UNITS

PROPOSED RESIDENTIAL APARTMENT PROJECT SUMMARY:

	NUMBER OF BUILDINGS	UNITS
BUILDING TYPE A (GFA=40,395 SF)	2	72
BUILDING TYPE B (GFA=40,395 SF)	1	34
BUILDING TYPE C (GFA=26,820 SF)	2	48
BUILDING TYPE D (GFA=26,820 SF)	4	96
TOTAL (GFA=282,105 SF)	9	250

RESIDENTIAL PARKING

RESIDENTIAL PARKING REQUIRED	375 SPACES (1.5 SPACES/UNIT)
RESIDENTIAL PARKING PROVIDED	385 SURFACE SPACES + 69 GARAGE SPACES
	401 TOTAL SPACES PROVIDED (1.60 SPACES/UNIT)(WITHOUT RESERVE)
	454 TOTAL SPACES PROVIDED (1.82 SPACES/UNIT)(WITH RESERVE)

COMMERCIAL PARKING TABLE

PARCEL I		PARCEL II	
COMMERCIAL	REQUIRED BY ZONING	COMMERCIAL	REQUIRED BY ZONING
RETAIL 24,250 SF	97 SPACES (4.0/1,000 SF)	RETAIL 25,785 SF	103 SPACES (4.0/1,000 SF)
		SUPERMARKET 79,650 SF	319 SPACES (4.0/1,000 SF)
		PHARMACY 13,120 SF	53 SPACES (4.0/1,000 SF)
		BANK 2,030 SF	8 SPACES (4.0/1,000 SF)
24,250 SF	97 SPACES REQUIRED	120,585 SF	483 SPACES REQUIRED

TOTAL COMMERCIAL PARKING REQUIRED (PARCELS I & II) = 580 SPACES (97+483)

TOTAL COMMERCIAL PARKING PROVIDED = 736 SPACES

RJOC

NO.	REVISION	DATE
1	ISSUED FOR RESPONSE TO TRAFFIC COMMENTS	9/20/19

PREPARED BY:
RJO'CONNELL & ASSOCIATES, INC.
CIVIL ENGINEERS, SURVEYORS & LAND PLANNERS
80 MONTVALE AVENUE, SUITE 201 STONEHAM, MA 02180
PHONE: 781.279.0180 RJOCONNELL.COM

PREPARED FOR:

RT 20 NOMINEE TRUST
55 CAMBRIDGE PARKWAY, SUITE 200
CAMBRIDGE, MA 02142

DEMOULAS SUPER MARKETS, INC.
C/O DSM REALTY, INC.
881 EAST STREET
TEWKSBURY, MA 01876

PROJECT NAME:

EDGEMERE CROSSING AT FLINT POND

SHREWSBURY, MA

SEAL:

DESIGNED BY:	RWS
DRAWN BY:	KPM
REVIEWED BY:	RWS
SCALE:	1" = 80'
DATE:	06/19/2019

DRAWING NAME:

SITE PARKING & TRAFFIC CONTROL EXHIBIT

DRAWING NUMBER:

EXH-1B

PROJECT NUMBER:

19015

Copyright © 2019 by R.J. O'Connell & Associates, Inc.

Drawing name: G:\MA\Shrewsbury\The Residences at Flint Pond\OVP Management\Exhibits\19015_EXH-1B - Site Parking and Traffic Control Exhibit.dwg
Sep 20, 2019 - 15:46pm